FilmL.A., Inc.
6255 W Sunset Blvd, 12th Floor
Hollywood, CA 90028
t: (213)977-8600 - f: (213)977-8601
www.filmla.com

Summary Information

Permit No: F00147734-A **Type of Permit:** FILMING **Release Date:** 02/05/2019

Production Company BOY IN THE CASTLE

Insured Company Name BOY IN THE CASTLE
Contact Phone No. 1 818-212-1880
Contact Phone No. 2
Fax
Address 2233 FAIR VIEW OAK TERRACE
LOS ANGELES, California 90039

Production Title 11 MIN

Type of Production Music Video

Producer Jamee Ranta

Director Nick Phillips

1st AD Niko Philipides

Production Manager Zubin Anklesaria

FilmL.A. Coordinator Cody Penwell

Location Manager Zubin Anklesaria
Primary Phone Mobile - 619-985-7919
Secondary Phone

Location Assistant N/A N/A
Primary Phone Mobile - 000-000-000000
Secondary Phone

Fees

FILMLA NON-REFUNDABLE FILM PERMIT RIDER FEE	$109.00

Total Permit Fee $109.00

Number of Locations 1

NOT A PERMIT

FilmL.A., Inc.
6255 W Sunset Blvd, 12th Floor
Hollywood, CA 90028
t: (213)977-8600 - f: (213)977-8601
www.filmla.com

Summary Information — Location

Permit Number	F00147734-A	**Location Manager**	Zubin Anklesaria
Production Company	BOY IN THE CASTLE	Primary Phone	Mobile - 619-985-7919
Insured Company	BOY IN THE CASTLE	Secondary Phone	
Production Title	11 MIN		

Location Address Ripple St & Ripple Pl, Los Angeles, CA, 90039

Location Type Intersection

Film Dates 2/1/2019 - 2/1/2019 17:00 - 23:00 1 day

Open or Closed to the Public Open

Generic Conditions

*Certain service and personnel fees required by jurisdictional agencies are not collected by FilmL.A. Any such fees must be paid directly to the appropriate agency, and a separate invoice will be provided to the permittee.
*LA CITY AND/OR LA COUNTY FIRE CHECKLIST ATTACHED TO FINAL PERMIT. THE PERMITTEE IS RESPONSIBLE FOR COMPLETING CHECKLIST PRIOR TO FILMING ACTIVITY AT THIS LOCATION. NON COMPLIANCE MAY RESULT IN ASSIGNMENT OF A FIRE OFFICER.
Community Survey Obtained
Equipment staging and vehicles may park on one side of the street only.
Must Maintain 5' Clearance on Sidewalks/Walkways
Must maintain local/emergency access
No cast or crew parking on area streets
No interference with merchant activity.
Notify LAPD Northeast Division (323) 561-3214 or comm. (213-978-6552 1/2 hour prior to any gunfire, brandishing weapons, special effects or simulated emergency or criminal activity.
Number of uniformed officers listed on the permit is a minimum requirement. Permittee remains responsible for deploying a sufficient number of uniformed officers to provide traffic and crowd control to ensure the safety of the film crew and the public.
Traffic control must be done in accordance w/MUTCD
Traffic Officers Required
Uniformed officers shall have a copy of the film permit in their possession and are required to confirm that all traffic control signage devices are in place.

Please see attached documents
Ripple St & Ripple Pl (closure) - Boy in the Castle.pdf
F00147734-Agent_Letter.pdf

Equipment on Location

Type	Quantity
5 Ton Truck	2
Cast/Crew vehicles	60

Personnel on Location

Type	Quantity
Cast	2
Crew	50
Extras	10

NOT A PERMIT

FilmL.A., Inc.
6255 W Sunset Blvd, 12th Floor
Hollywood, CA 90028
t: (213)977-8600 - f: (213)977-8601
www.filmla.com

Summary Information — Location

Permit Number F00147734-A
Production Company BOY IN THE CASTLE
Insured Company BOY IN THE CASTLE
Production Title 11 MIN

Location Manager Zubin Anklesaria
Primary Phone Mobile - 619-985-7919
Secondary Phone

Cube Trucks	1	Off-Duty/Retired LAPD Officer(s)	4
Generator	1		
Vans	2	Spot Check	1

Filming Activities Equipment on property; Equipment on sidewalk & street; Equipment on sidewalk, in curb lane & across street; Exterior Dialogue; Exterior establishing shots; Exterior models against scenery; Exterior motion without sound; Exterior Performance and Playback; Car Overturned at Intersection; Live Drummer playing in closure. (Instrument will be muted to not make loud noise);

Jurisdiction **Political:** Los Angeles City - Council District 13 **Police:** Los Angeles Police Department **Fire:** Los Angeles City

Thomas Guide **Page:** 594 **Grid:** F3

Coordinator Note
SPOT CHECK FOR PARKING
- ST. BERNARD'S CHURCH
- 02/01/2019 UNTIL 0200HRS ON 02/02/2019
- #147734

RILES

Coordinator Note Rider A created to extend location until 2300 for additional strike.

Parking

Base Camp 2617 Knox Ave, Los Angeles, CA, 90039
Location Type : Other Location

Crew Parking 2500 W Ave 33, Los Angeles, CA, 90065
Location Type : Other Location

Parking Notes
Knox Studios - BC
St. Bernards Church - CP

NOT A PERMIT

Permit #F00147734-A

R3-1 | R3-2 | R11-4 | R11-2 | SC3 | M4-10(L) | M4-10(R) | W20-2 | W20-3

Ⓢ TRAFFIC SIGNAL

● TRAFFIC CONE

TYPE I W/ SIGN

FLASHING ARROW SIGN (FAS)

DETOUR ROUTE:

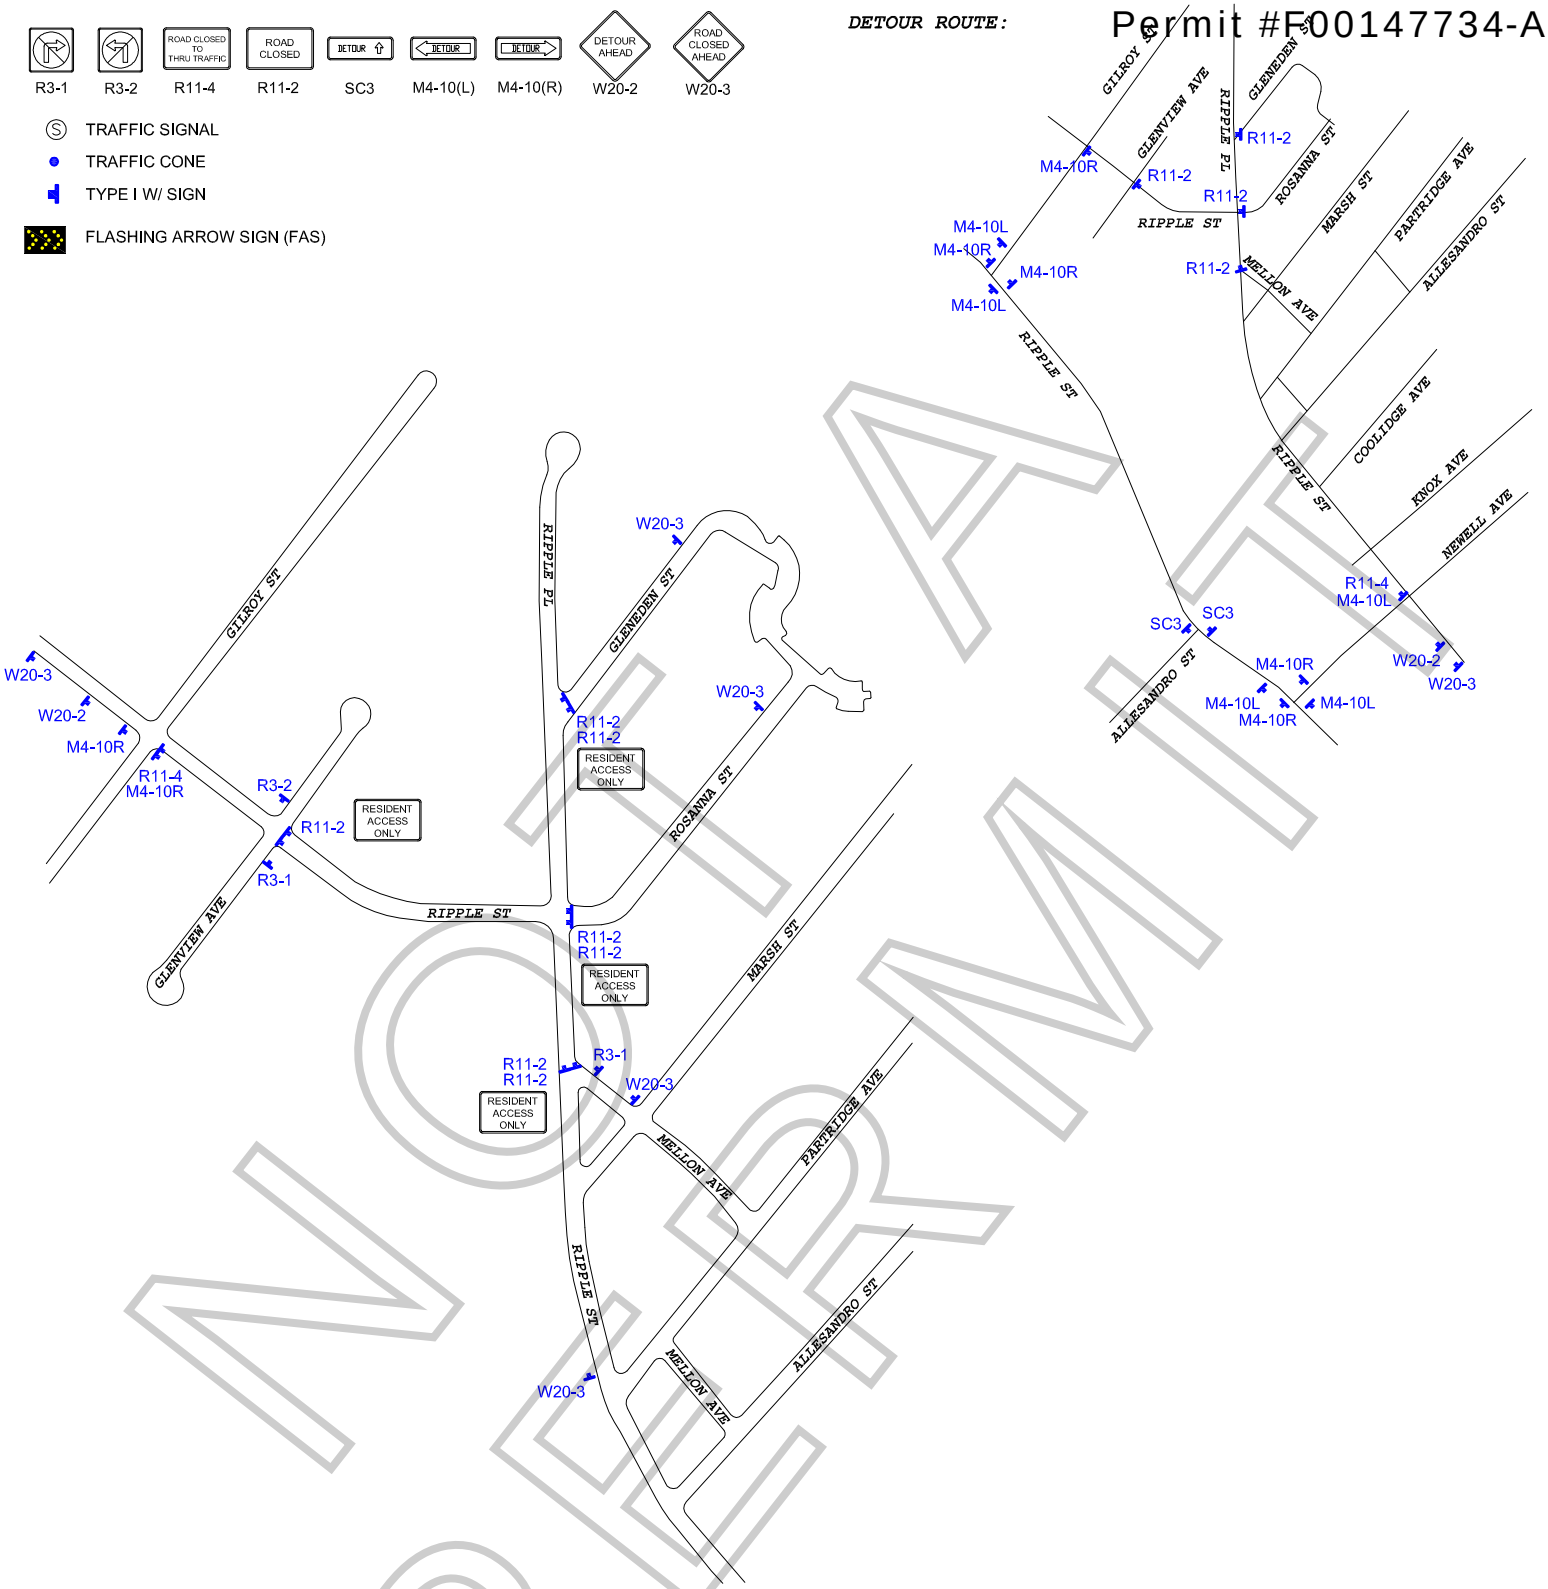

NOT A PERMIT

WORK ZONE TRAFFIC CONTROL PLAN
GENERAL NOTES

1. DATE/TIME: 2-1-19 FROM 17:00 HOURS TO 22:00 HOURS.

2. ALL SIGNING, STRIPING, AND TRAFFIC CONTROL DEVICES SHALL CONFORM TO THE (CURRENT) STATE OF CALIFORNIA DEPARTMENT OF TRANSPORTATION (CALTRANS) STANDARD PLANS AND STANDARD SPECIFICATIONS, CALIFORNIA MUTCD, AND ANY ADDENDUMS THERETO, AND AS SHOWN ON THESE PLANS, SYMBOLS AND ABBREVIATIONS USED ARE SHOWN ON CALTRANS STANDARD PLANS.
3. THERE WILL BE NO INTERFERENCE WITH TRAFFIC SIGNALS OR CROSSWALKS.
4. CONES WILL BE 28" MINIMUM HEIGHT AND HAVE REFLECTORIZED SLEEVES FOR NIGHT WORK.
5. POLICE WILL DIRECT TRAFFIC IF NECESSARY.

TCP FOR:	BOY IN THE CASTLE: "11 MIN"
LOCATION:	FULL INTERSECTION CLOSURE OF RIPPLE ST & RIPPLE PL LOS ANGELES, CALIFORNIA
CONTACT:	RENE GARCIA OFFICE# 213-763-9000 ZUBIN ANKLESARIA PH# 619-985-7919
	JCL TRAFFIC SERVICES (213) 622-9775 C31-CA Lic # 805357
DATE / REVISIONS	DRAFTER: MARIO MENJIVAR SCALE: N.T.S. FILM LA: CP

APPOINTMENT OF FILM THIS PRODUCTION SERVICES, INC. AS AUTHORIZED AGENT AND REPRESENTATIVE

I certify that I am a representative of Boy in the Castle Zubin Anklesaria (Boy in the Castle) ("Principal") and am
Name of "Principal" / Production Company

authorized to enter into binding contractual agreements on Principal's behalf provided Principal has pre-approved such agreements. I further certify that I am authorized by principal to appoint other representatives and agents for Principal and to give such representatives and agents authority to enter into and bind Principal to agreements relating to the issuance and compliance with location film (e.g. theatrical, television, commercial, and other motion picture filming) and still photographic permits, including the permits themselves and any riders to such permits. Acting on the behalf of Principal in my capacity as it's authorized representative, I appoint Film This Production Services, Inc. (a.k.a. Film This) and it's employees and agents ("Film This") as Principal's authorized representatives and agents to apply for and receive location film (e.g. theatrical, television, commercial, and other motion picture filming) and still photographic permits on behalf of Principal through the *FILML.A., INC.* for any city , county or other jurisdiction where *FILML.A., INC.* operates, in accordance with Principal's instructions, to negotiate, discuss, accept, modify, agree to bind the Principal to the terms and conditions of such permits (including any restrictions and/or community guidelines applicable to any such permit) and to execute such permits on behalf of Principal. Principal understands, acknowledges and agrees that it (and/or it's insurer) remains responsible for liable and all obligations imposed by or incidental to any permit or rider issued to Principal signed by an employee or agent of (including any coordinator, runner or messenger used by) Film This. Principal further agrees to comply with the terms and conditions of any such permits and hereby appoints Film This as an authorized representative to facilitate compliance with such terms and conditions following issuance of such permits and to enter into agreements for Principal with respect thereto. Any person, City, agency, entity or organization (including *FILML.A., INC.* and any city, county or other jurisdiction where *FILML.A., INC.* operates) may rely on this appointment and not need obtain any further authorization for any act described herein. An original or faxed copy of this appointment shall be sufficient and may be treated as an original for all purposes. The appointment may be revoked by Principal at anytime in writing delivered to *FILML.A., INC.*, but in any case shall expire one (1) year from the date of execution set forth below.

I declare under penalty of perjury under the laws of the State of California that I am authorized to appoint Film This as an agent for Principal and based on that authority I hereby appoint Film This as Principal's agent as set forth herein.

Dated **01/31/2019** By Zubin Anklesaria
Representative's Signature

Boy in the Castle	**2233 Fair Oak View Terrace**
Name of "Principal" (Production Company)	Principal's Address
Zubin Anklesaria	**Los Angeles, CA 90039**
Print Princpal Representative's Name	City, State, Zip Code
Production Coordinator	**619.985.7919**
Representative's Title (i.e. UPM, Loc Mgr)	Principal's Telephone Number

NOT A PERMIT